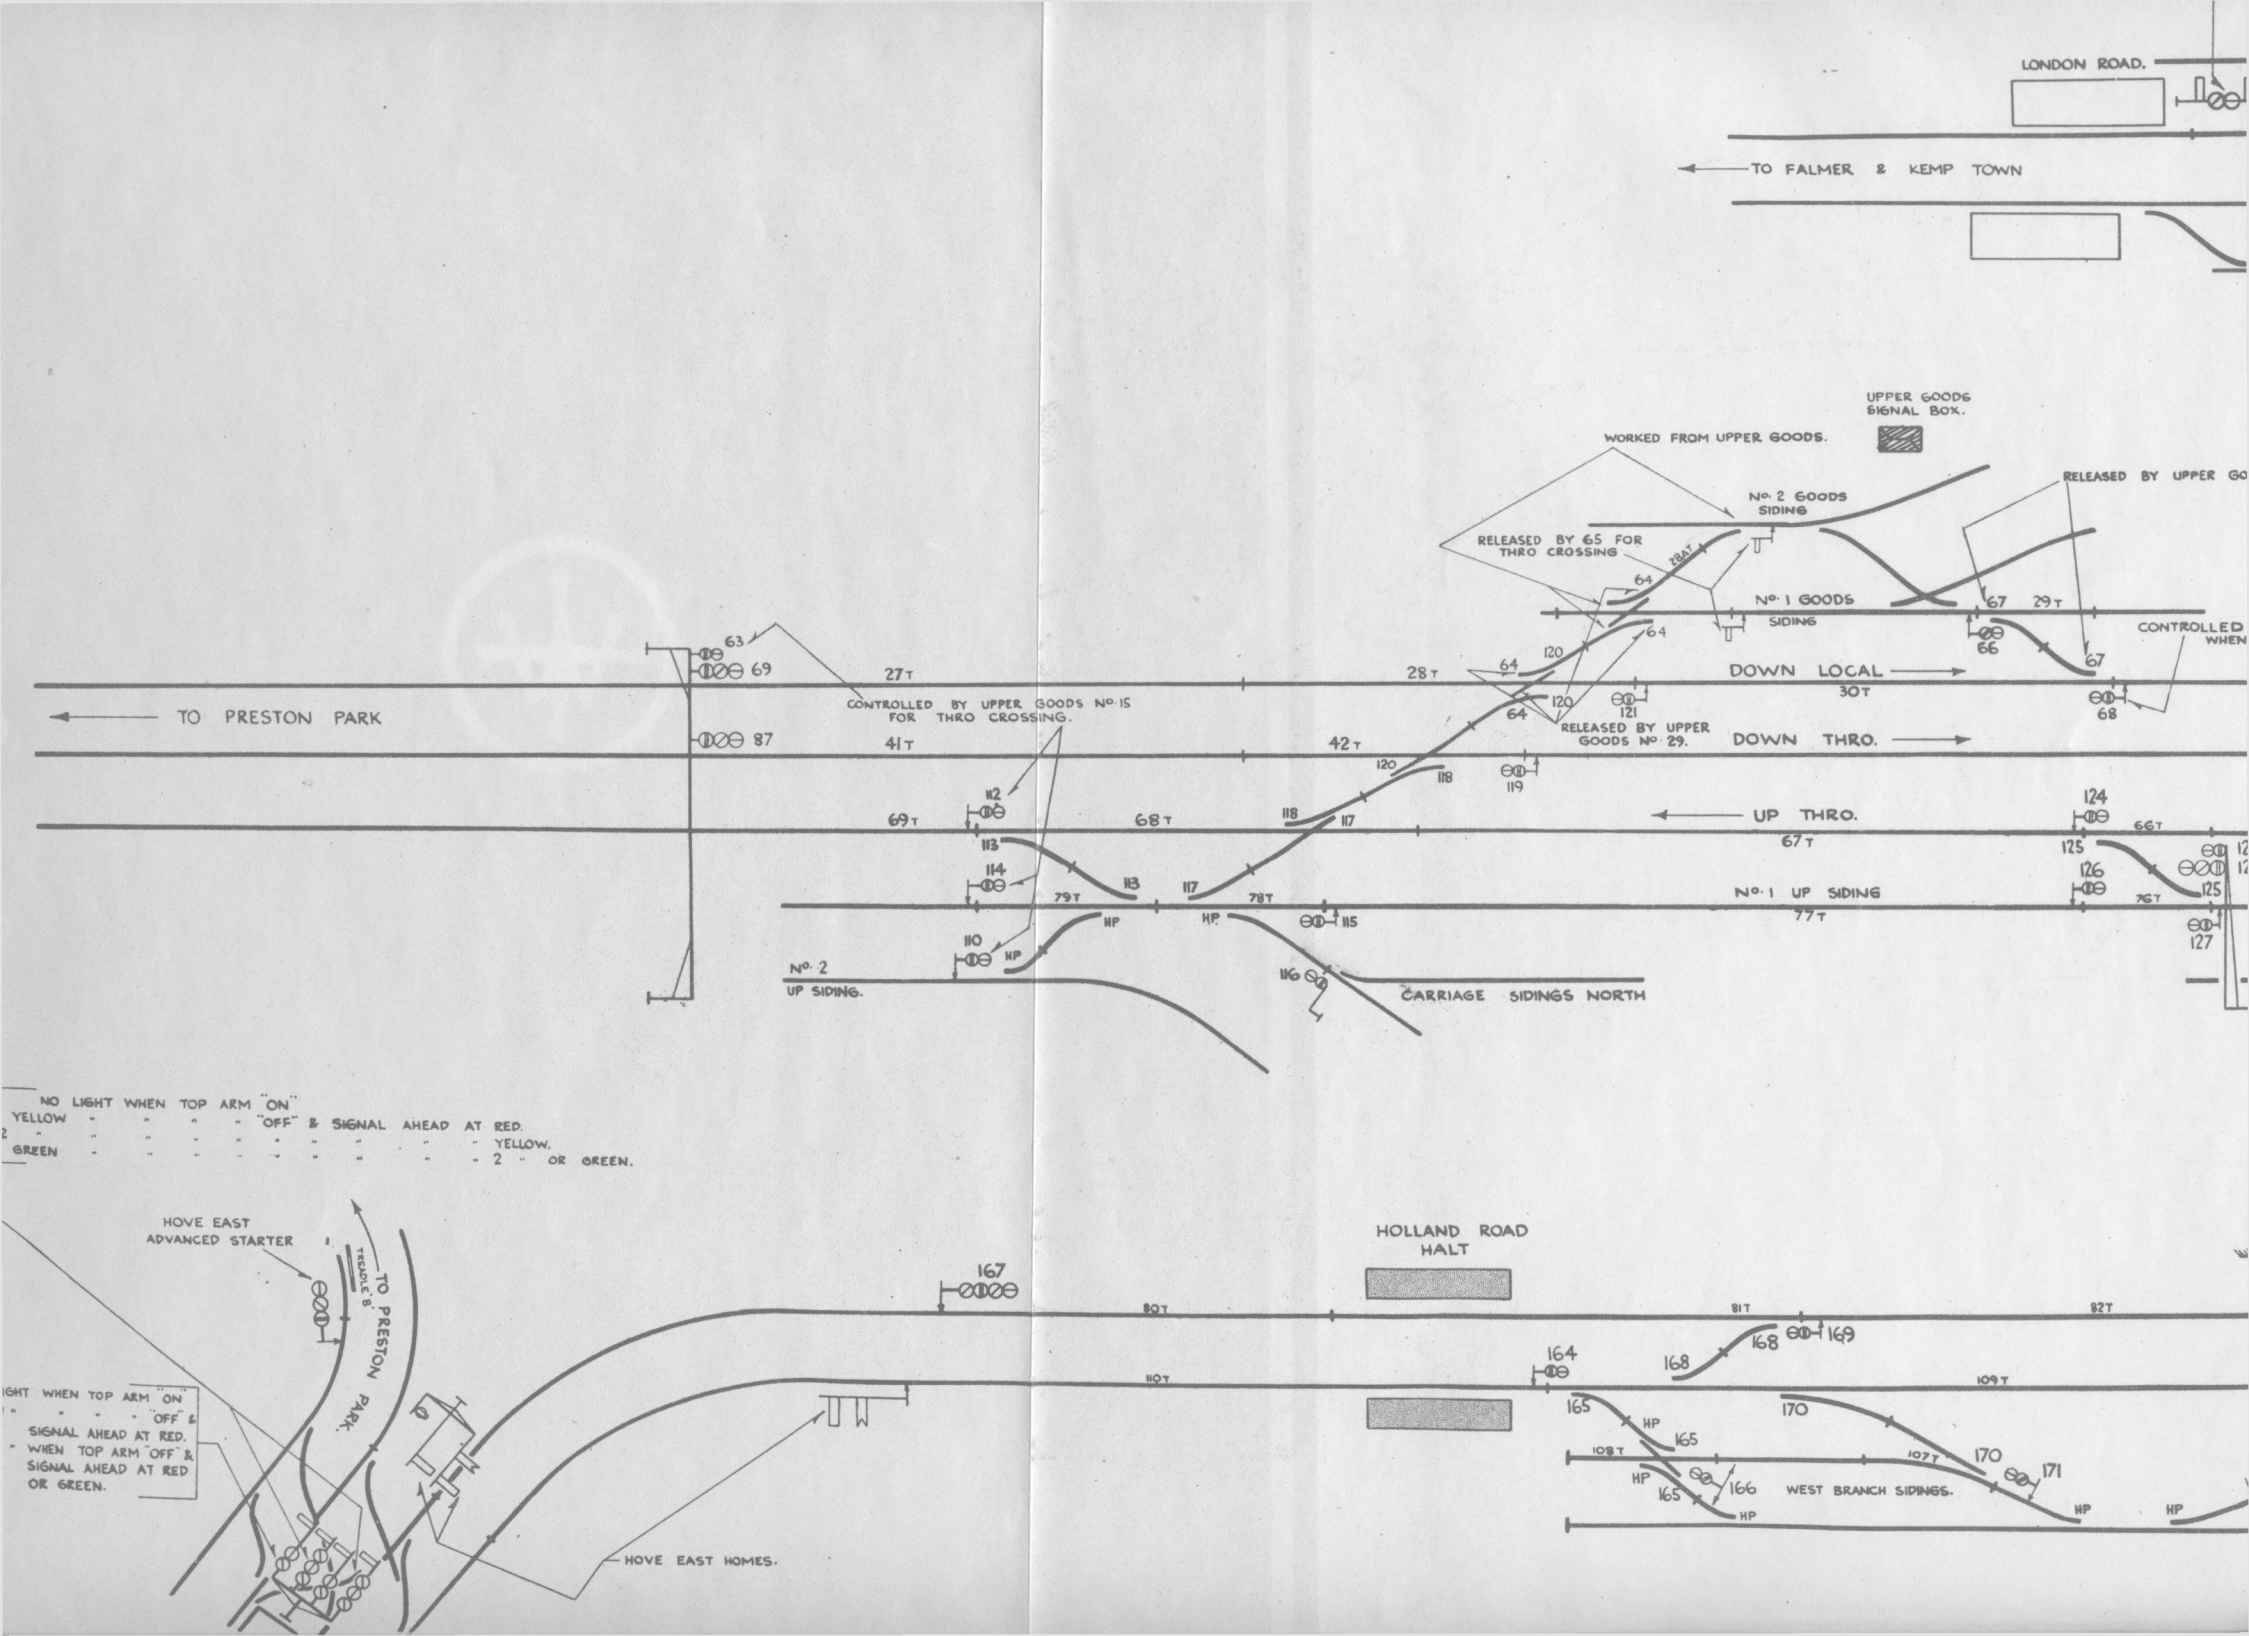
LONDON ROAD.
TO FALMER & KEMP TOWN
UPPER GOODS SIGNAL BOX.
WORKED FROM UPPER GOODS.
RELEASED BY UPPER GO
No. 2 GOODS SIDING
RELEASED BY 65 FOR THRO CROSSING
No. 1 GOODS SIDING
CONTROLLED WHEN
DOWN LOCAL
TO PRESTON PARK
CONTROLLED BY UPPER GOODS No. 15 FOR THRO CROSSING.
RELEASED BY UPPER GOODS No. 29.
DOWN THRO.
UP THRO.
No. 1 UP SIDING
No. 2 UP SIDING.
CARRIAGE SIDINGS NORTH
NO LIGHT WHEN TOP ARM "ON"
YELLOW " " " " "OFF" & SIGNAL AHEAD AT RED.
2 " " " " " " " " " YELLOW.
GREEN " " " " " " " " " 2 " OR GREEN.
HOVE EAST ADVANCED STARTER
TO PRESTON PARK.
HOLLAND ROAD HALT
WEST BRANCH SIDINGS.
HOVE EAST HOMES.

BRIGHTON.
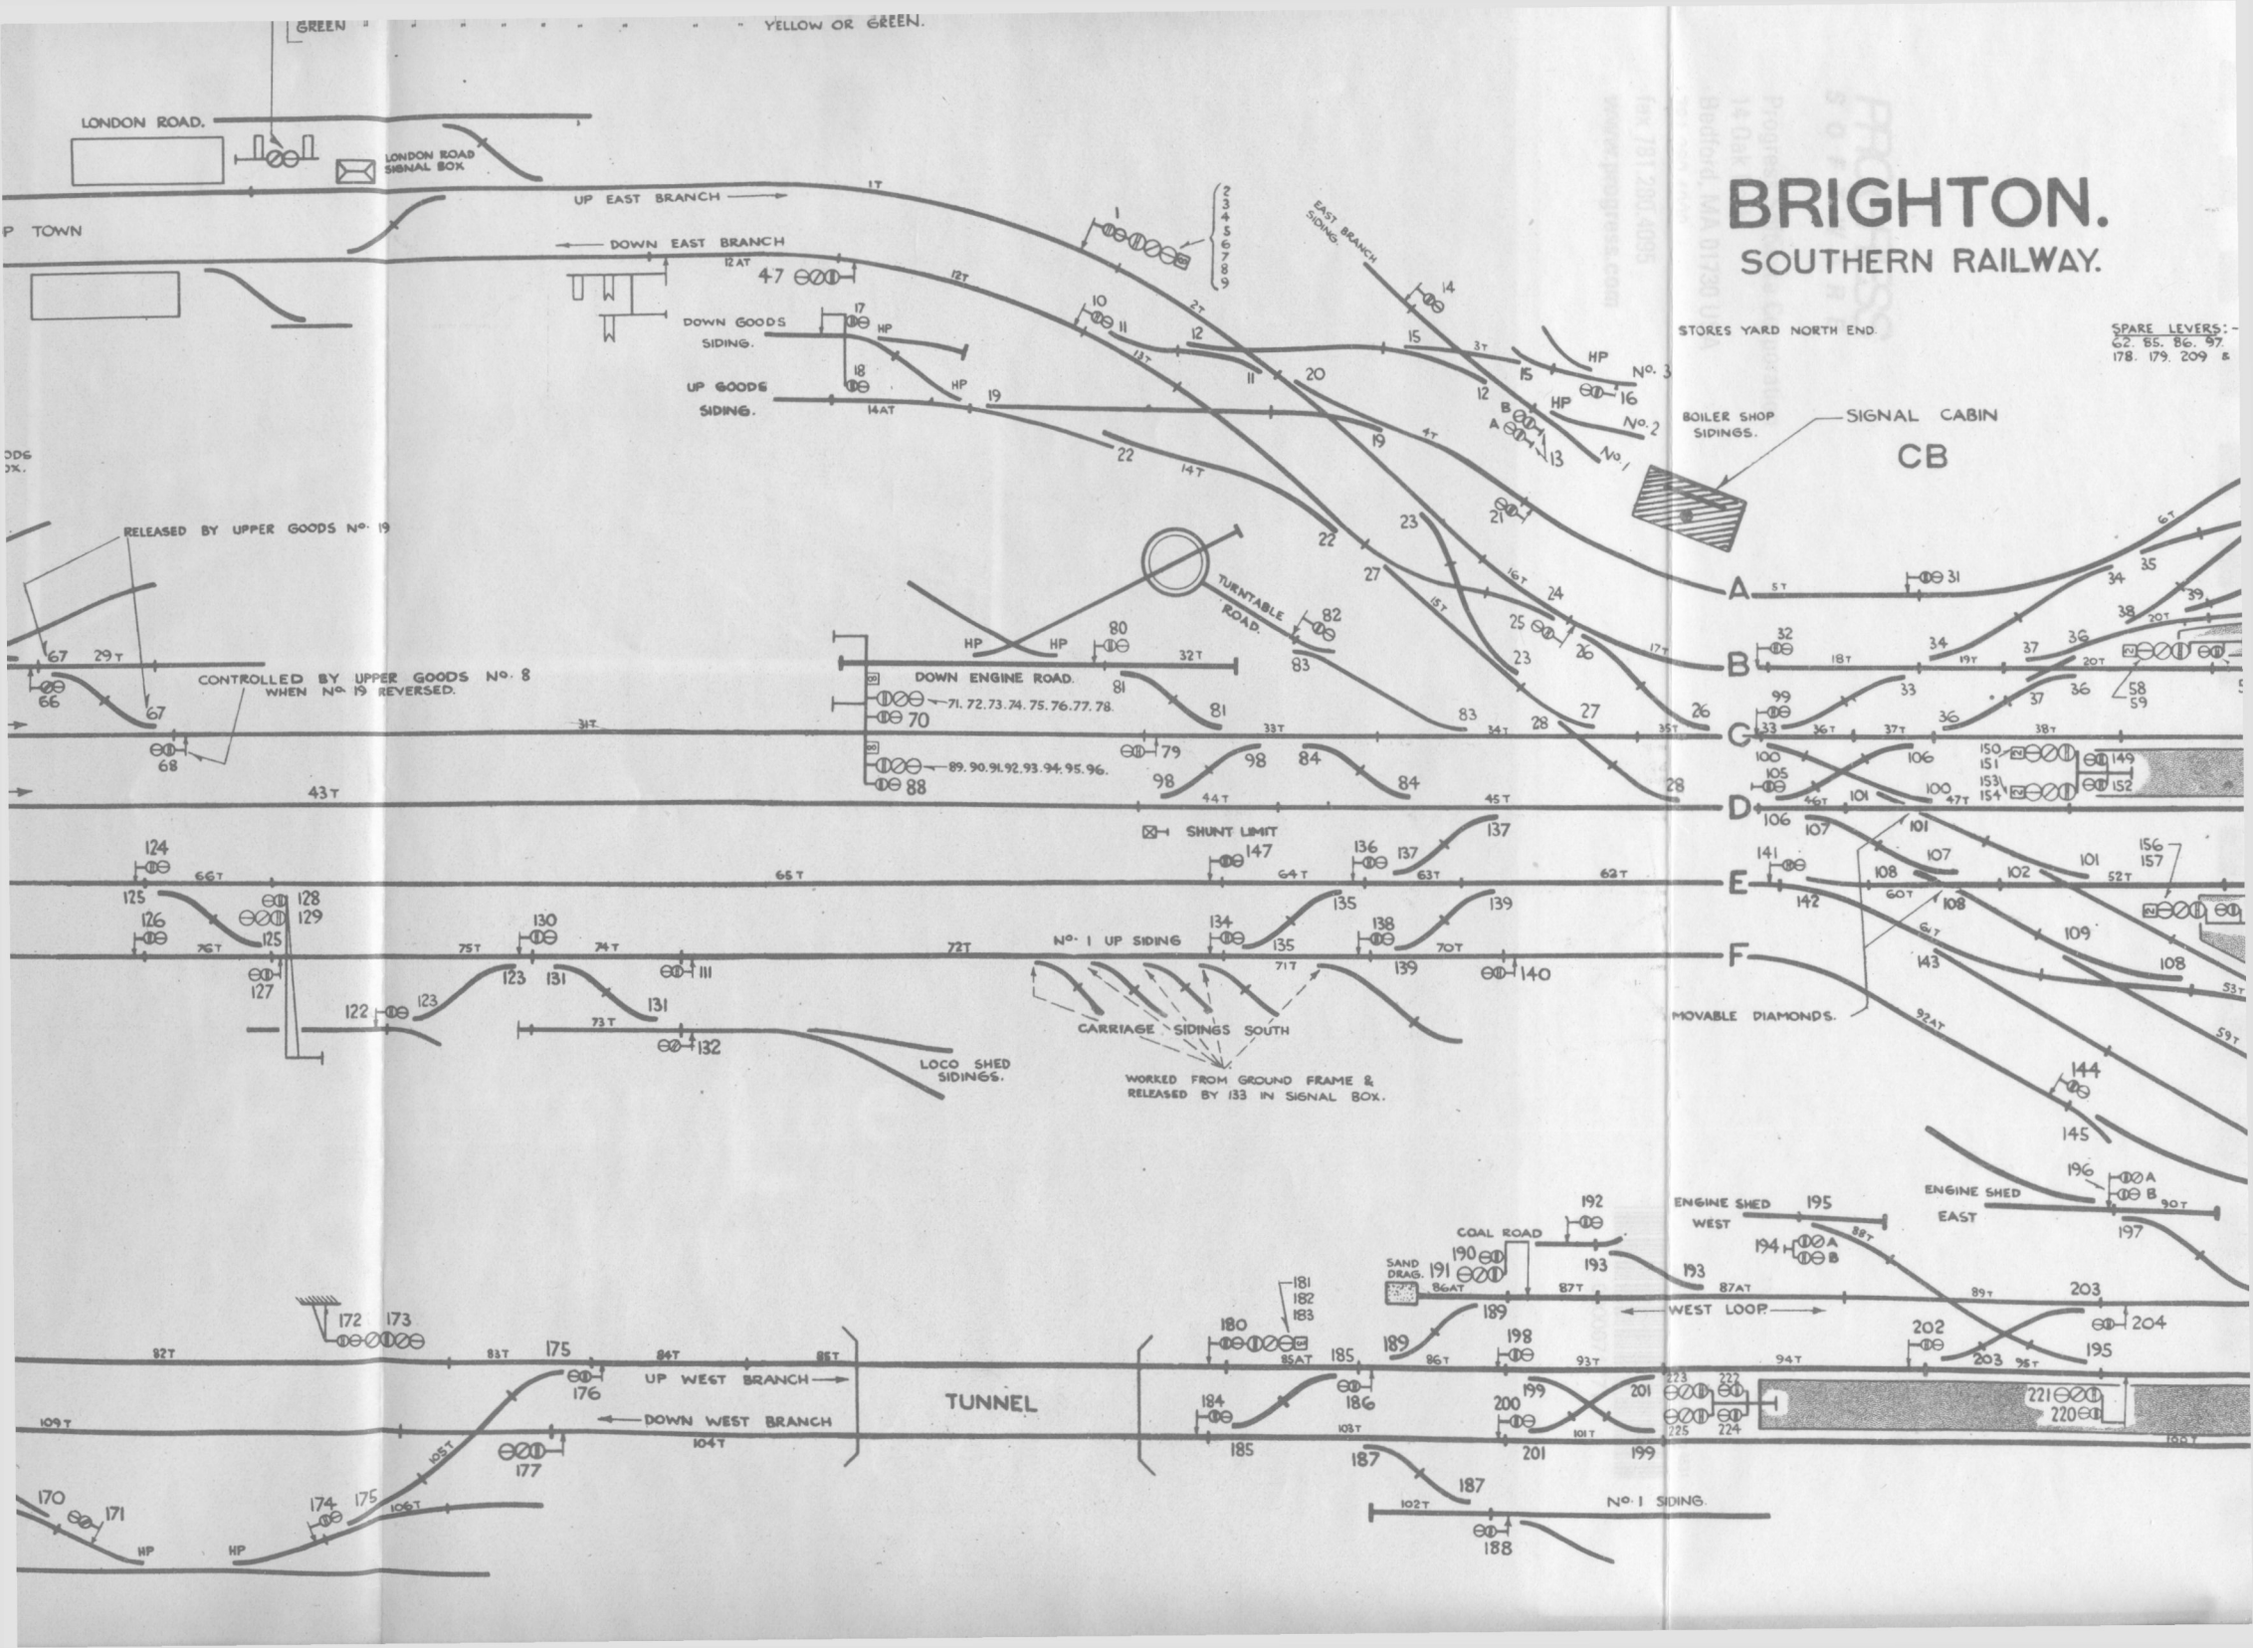
SOUTHERN RAILWAY.